EXISTING 1 STOREY BRICK INDUSTRIAL BUILDING
No. 1211

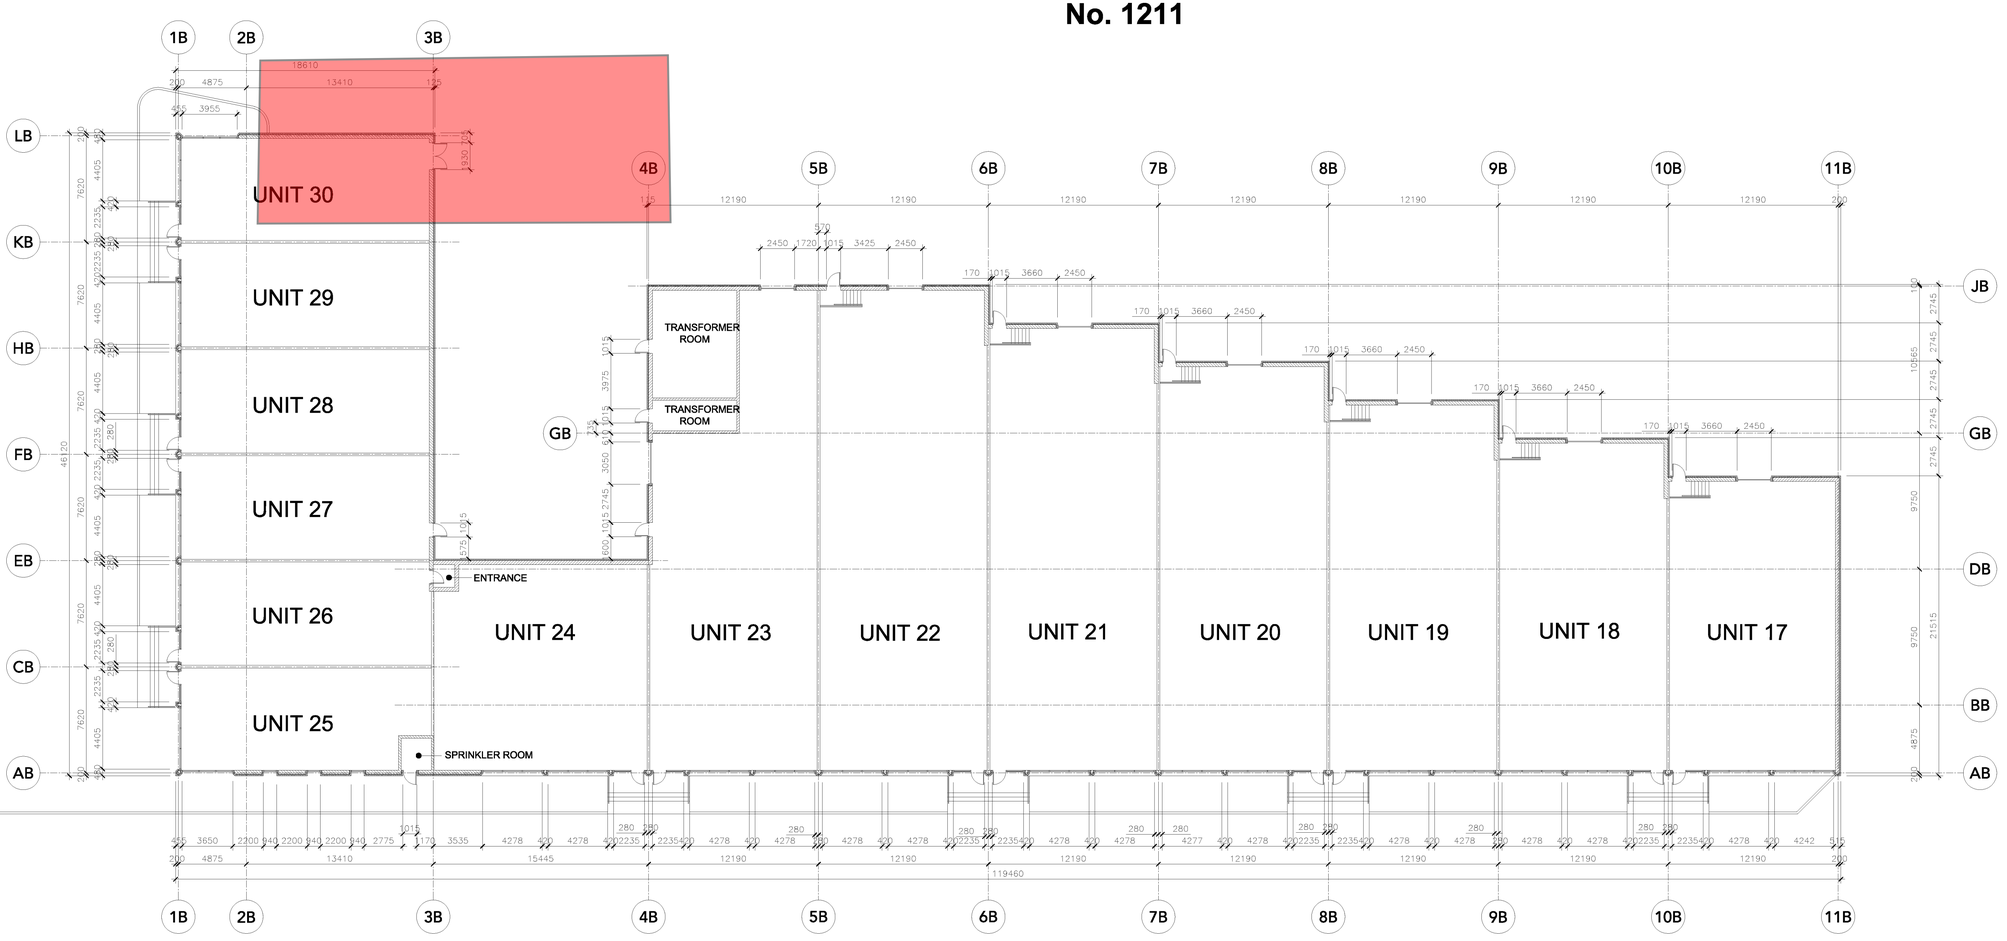

1 A201 PLAN BLDG. No. 1211
SCALE: 1:200

Kohn Architects Inc
116 Spadina Ave Suite 501 Toronto ON M5V 2K6
Telephone 416 703 6700 Fax 416 703 6704
info@kohnarchitects.com

ALL DIMENSIONS ARE GIVEN IN MILLIMETRES UNLESS OTHERWISE INDICATED.

DO NOT SCALE DRAWINGS.

CONTRACTOR SHALL VERIFY AND CHECK ALL DIMENSIONS AND CONDITIONS ON SITE PRIOR TO STARTING ANY OF THE WORK AND REPORT ANY DISCREPANCY TO THE ARCHITECT AND CONSULTANTS BEFORE PROCEEDING. CONSTRUCTION MUST CONFORM TO ALL APPLICABLE CODES AND REQUIREMENTS OF AUTHORITIES HAVING JURISDICTION PERTAINING TO THIS APPLICATION.

THE ARCHITECT BEARS NO RESPONSIBILITY FOR THE INTERPRETATION OF THESE DOCUMENTS BY THE CONTRACTOR. UPON WRITTEN APPLICATION THE ARCHITECT WILL PROVIDE WRITTEN OR GRAPHIC CLARIFICATION AS SUPPLEMENTARY INFORMATION REGARDING THE INTENT OF THE CONTRACT DOCUMENTS.

LOCATIONS OF EXPOSED MECHANICAL OR ELECTRICAL DEVICES, FITTINGS AND FIXTURES ARE INDICATED ON ARCHITECTURAL DRAWINGS. WHICH SHALL GOVERN OVER THE MECHANICAL AND ELECTRICAL DRAWINGS. THOSE ITEMS NOT CLEARLY LOCATED, TO BE LOCATED AS DIRECTED BY THE ARCHITECT.

NO INVESTIGATION HAS BEEN UNDERTAKEN OR REPORTED ON THIS OFFICE IN REGARDS TO THE ENVIRONMENTAL CONDITIONS OR POLLUTIONS OF THIS SITE.

COPYRIGHT 2009 KOHN ARCHITECTS INC.

COPYRIGHT OF THIS DRAWING AND THE DESIGN INTENT IS RESERVED BY THE ARCHITECT. THE DRAWINGS AND ALL ASSOCIATED DOCUMENTS ARE AN INSTRUMENT OF SERVICE BY KOHN ARCHITECTS INC. THE DRAWINGS AND THE INFORMATION CONTAINED THEREIN MAY NOT BE REPRODUCED IN WHOLE OR IN PART WITHOUT PRIOR WRITTEN PERMISSION OF THE KOHN ARCHITECTS INC.

ALL DRAWINGS ARE THE PROPERTY OF THE ARCHITECT AND MUST BE RETURNED ON REQUEST.

REVISIONS AND DISTRIBUTION LOG

No.	Date	Note
1	NOV 9, 2009	ISSUED FOR COORDINATION

Kohn

Seal:

Project:
1181/1211/1241/1271
DENISON STREET
THE REMINGTON GROUP

Markham Ontario

Drawing Title:
PLAN
Bldg. No. 1211

Drawn By:	Checked By:	Date Checked:	Project No.
SV	RP		06 125
Date Plotted:			Scale:
Apr 13, 2010 - 4:05pm			AS NOTED
Drawing No.:			Revision No.:
A201			1

IMAGES:

XREFS: seal [O:\06 125 1181 1211 1241 Denison Street Markham\Working Dwgs\Architectural\seal.dwg]

FILE NAME: O:\06 125 1181 1211 1241 Denison Street Markham\Working Dwgs\Architectural\A201 Plan No.1211.dwg

24x36